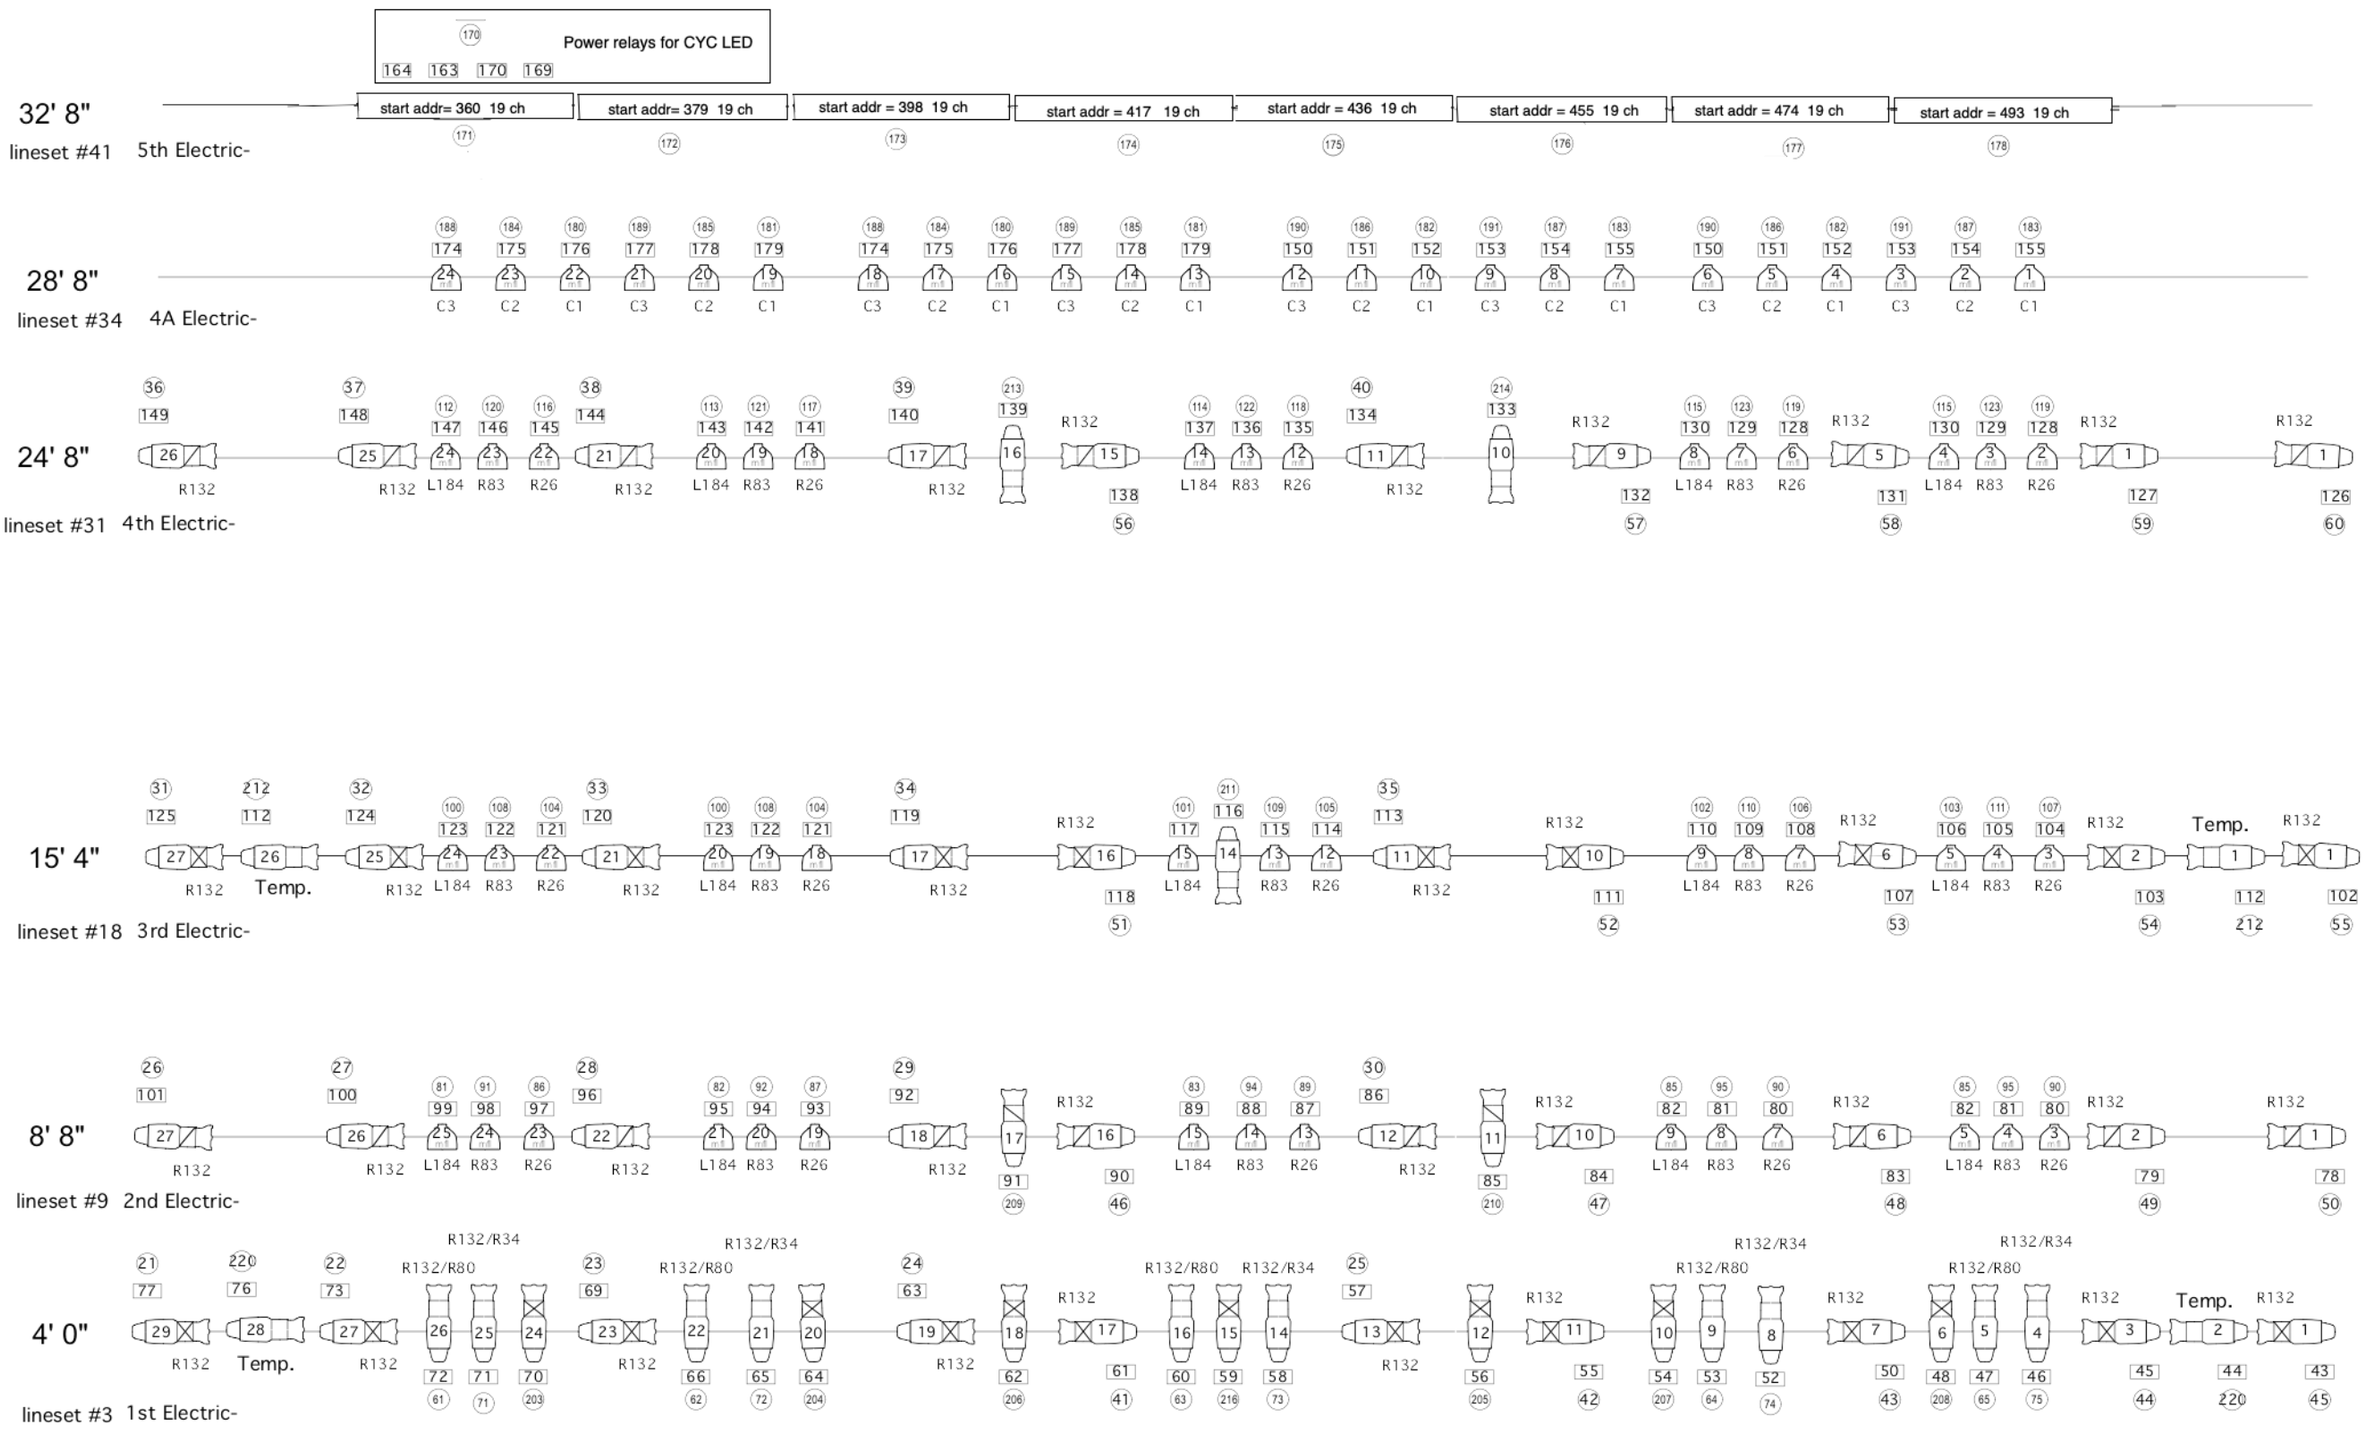

0' 0" Prosc. Line

8' 0" DS Edge of Apron Curve

Distance (not to scale) to Balcony Rail 45' 0"

Distance (not to scale) to Box Booms 55' 0"

Distance (not to scale) to Box Booms 55' 0"

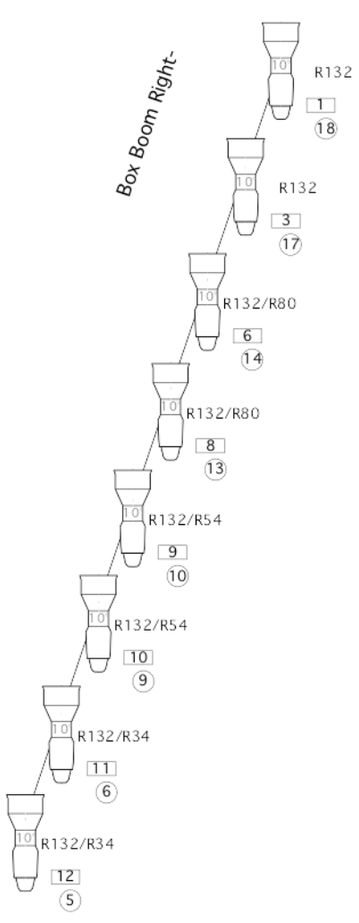

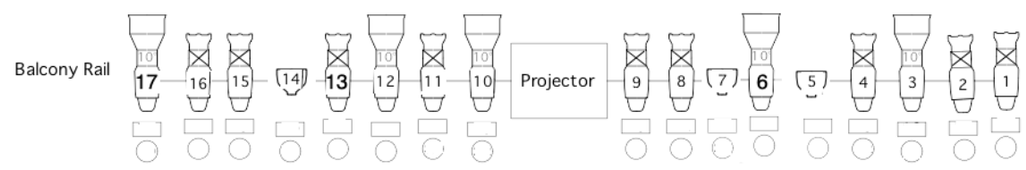

Balcony Rail unit position, type, and patching can vary, please confirm

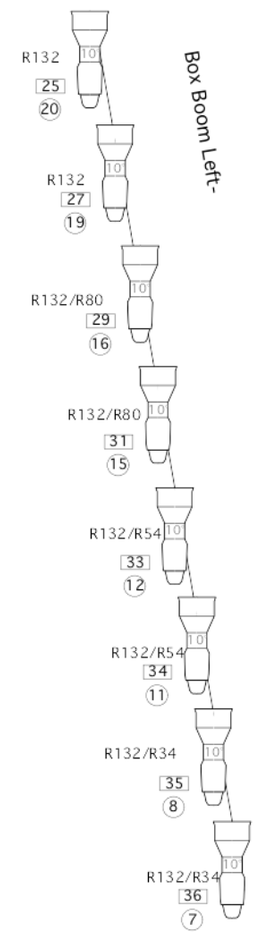

Chauvet 2805FC LED batten patch as 2C RGBAL Ext 19 ch

ETC Source4 PAR Med. Flood 750W

ETC Source4 50° 750W

ETC Source4 36° 750W

ETC Source4 26° 750W

ETC Source4 19° 750W

ETC Source4 10° 750W

Lighting Symbols

Color R02

Unit #

Circuit # 3

Board Channel # 4

NOTES:
Houselights- Board Channels 260 -> 265
Column Uplights- Ch 300
Over Stage Work Lights - Ch 400-401-402
FOH Cove Over Apron/Pit- Ch 250-251-252
Dance Booms On Stage: 4 per side, 3 units/ea, installed as needed
(all not shown on plot)

1/4" = 1' 0"

Based on a plot by Alan Pickert
Revised & drawn by Matt Ehlert
Matt@MattEhlertLighting.com

Veterans Memorial Auditorium, Providence RI
Repertory Light Plot

Revised: REV. 1.5 Aug 2019